API NUMBER: 039 22606

OKLAHOMA CORPORATION COMMISSION
OIL & GAS CONSERVATION DIVISION
P.O. BOX 52000
OKLAHOMA CITY, OK 73152-2000
(Rule 165:10-3-1)

Approval Date: 06/10/2022
Expiration Date: 12/10/2023

Multi Unit Oil & Gas

PERMIT TO DRILL

WELL LOCATION: Section: 34 Township: 15N Range: 14W County: CUSTER

SPOT LOCATION: N2 NE NW NW FEET FROM QUARTER: FROM **NORTH** FROM **WEST**
SECTION LINES: **210** **990**

Lease Name: **KO KIPP** **Well No:** **2-34-3-10XHM** **Well will be** **210** **feet from nearest unit or lease boundary.**

Operator Name: **CONTINENTAL RESOURCES INC** Telephone: 4052349797; 4052349000; OTC/OCC Number: 3186 0

CONTINENTAL RESOURCES INC
20 N BROADWAY AVE
OKLAHOMA CITY, OK 73126

REX PAYNE FAMILY LLC & KEREN P MILLER FAMILY LLC
8890 N 2445 ROAD
THOMAS OK 73669

Formation(s) (Permit Valid for Listed Formations Only):

	Name	Code	Depth
1	MISSISSIPPIAN	359MSSP	13198
2	WOODFORD	319WDFD	13998

Spacing Orders: 645749
668059
668920

Location Exception Orders: No Exceptions

Increased Density Orders: No Density

Pending CD Numbers: 202201879
202201878

Working interest owners' notified: ***

Special Orders: No Special

Total Depth: 28583 Ground Elevation: 1691 **Surface Casing: 1500** Depth to base of Treatable Water-Bearing FM: 160

Deep surface casing has been approved

Under Federal Jurisdiction: No
Fresh Water Supply Well Drilled: No
Surface Water used to Drill: Yes

Approved Method for disposal of Drilling Fluids:

D. One time land application -- (REQUIRES PERMIT) PERMIT NO: 22-38283
H. (Other) SEE MEMO

PIT 1 INFORMATION

Type of Pit System: CLOSED Closed System Means Steel Pits
Type of Mud System: WATER BASED
Chlorides Max: 8000 Average: 5000
Is depth to top of ground water greater than 10ft below base of pit? Y
Within 1 mile of municipal water well? N
Wellhead Protection Area? N
Pit **is** located in a Hydrologically Sensitive Area.

Category of Pit: C
Liner not required for Category: C
Pit Location is: AP/TE DEPOSIT
Pit Location Formation: TERRACE

PIT 2 INFORMATION

Type of Pit System: CLOSED Closed System Means Steel Pits
Type of Mud System: OIL BASED
Chlorides Max: 300000 Average: 200000
Is depth to top of ground water greater than 10ft below base of pit? Y
Within 1 mile of municipal water well? N
Wellhead Protection Area? N
Pit **is** located in a Hydrologically Sensitive Area.

Category of Pit: C
Liner not required for Category: C
Pit Location is: AP/TE DEPOSIT
Pit Location Formation: TERRACE

This permit does not address the right of entry or settlement of surface damages. The duration of this permit is 18 MONTHS, except as otherwise provided by Rule 165: 10-3-1. Rule 165: 10-3-4 (c) (7) (e) - The Operator shall give 24 Hours notice by telephone to the appropriate District Office of the Conservation Division as to when Surface Casing will be run.

MULTI UNIT HOLE 1

Section: 10	Township: 14N	Range: 15W	Meridian: IM
County: CUSTER			
Spot Location of End Point: S2	SW	SW	SW
Feet From: **SOUTH**	1/4 Section Line: 50		
Feet From: **WEST**	1/4 Section Line: 330		

Total Length:	15129
Measured Total Depth:	28583
True Vertical Depth:	14000
End Point Location from Lease,Unit, or Property Line:	50

NOTES:

Category	Description
DEEP SURFACE CASING	[5/26/2022 - GC2] - APPROVED; NOTIFY OCC FIELD INSPECTOR IMMEDIATELY OF ANY LOSS OF CIRCULATION OR FAILURE TO CIRCULATE CEMENT TO SURFACE ON ANY CONDUCTOR OR SURFACE CASING
HYDRAULIC FRACTURING	[5/26/2022 - GC2] - OCC 165:10-3-10 REQUIRES: 1) NOTICE SHALL BE GIVEN AT LEAST 5 BUSINESS DAYS PRIOR TO COMMENCEMENT OF HYDRAULIC FRACTURING OPERATIONS ON A HORIZONTAL WELL TO OPERATORS PRODUCING WELLS WITHIN 1 MILE OF THE COMPLETION INTERVAL OF THE SUBJECT WELL. THE NOTICE TO SUCH OPERATORS SHALL CONTAIN THE INFORMATION IN FORM 6000NOO. IF THE HYDRAULIC FRACTURING OPERATIONS SCHEDULE CHANGES AFTER NOTICE HAS BEEN PROVIDED, RESULTING IN A DELAY OF OPERATIONS OF MORE THAN 5 DAYS FROM THE INITIAL NOTICE, NEW NOTICE IS REQUIRED TO BE GIVEN; 2) NOTICE WILL BE GIVEN TO THE OCC CENTRAL OFFICE AND LOCAL DISTRICT OFFICES AT LEAST 48 HOURS PRIOR TO COMMENCEMENT OF HYDRAULIC FRACTURING OPERATIONS. FORM 6000NHF SHALL BE USED AND IS FOUND AT THIS LINK: OCCEWEB.COM/OG/OGFORMS.HTML; AND, 3) THE CHEMICAL DISCLOSURE OF HYDRAULIC FRACTURING INGREDIENTS FOR ALL WELLS IS TO BE REPORTED TO FRACFOCUS WITHIN 60 DAYS AFTER THE CONCLUSION OF HYDRAULIC FRACTURING OPERATIONS, FOUND AT FRACFOCUS.ORG
INTERMEDIATE CASING	[6/10/2022 - GB1] - DUE TO THE KNOWN POTENTIAL RISK OF ENCOUNTERING AN OVER-PRESSURED ZONE IN THE MORROW SERIES IN THIS AREA, THE TECHNICAL MANAGER RECOMMENDS SETTING AN INTERMEDIATE STRING OF CASING IMMEDIATELY ABOVE THE MORROW SERIES
MEMO	[5/26/2022 - GC2] - CLOSED SYSTEM=STEEL PITS PER OPERATOR REQUEST, OBM RETURNED TO VENDOR, CUTTINGS PERMITTED PER DISTRICT
PENDING CD - 202201878	[6/10/2022 - GB1] - (I.O.) 34-15N-14W, 3 & 10-14N-14W X645749 MSSP, WDFD 34-15N-14W X668059 MSSP, WDFD 3-14N-14W X668920 MSSP, WDFD 10-14N-14W COMPL INT (34-15N-14W) NCT 150' FNL, NCT 0' FSL, NCT 330' FWL COMPL INT (3-14N-14W) NCT 0' FNL, NCT 0' FSL, NCT 330' FWL COMPL INT (10-14N-14W) NCT 0' FNL, NCT 150' FSL, NCT 330' FWL NO OP NAMED REC 6/7/22 (PRESLAR)
PENDING CD - 202201879	[6/10/2022 - GB1] - I.O.) 34-15N-14W, 3 & 10-14N-14W X645749 MSSP, WDFD 34-15N-14W X668059 MSSP, WDFD 3-14N-14W X668920 MSSP, WDFD 10-14N-14W (WDFD ADJ CSS TO MSSP) 33% 34-15N-14W 34% 3-14N-14W 33% 10-14N-14W CONTINENTAL RESOURCES, INC REC 6/7/22 (PRESLAR)
SPACING - 645749	[6/10/2022 - GB1] - (640) 34-15N-14W VAC OTHERS EXT 633301 MSSP, WDFD, OTHER EST OTHERS
SPACING - 668059	[6/10/2022 - GB1] - (640) 3-14N-14W EXT 645749 MSSP, WDFD, OTHER
SPACING - 668920	[6/10/2022 - GB1] - (640) 10-14N-14W VAC 124469 CSTR EXT OTHER EST MSSP, WDFD
SURFACE CASING	[5/26/2022 - GC2] - MIN. 500’ PER ORDER 42589

This permit does not address the right of entry or settlement of surface damages. The duration of this permit is 18 MONTHS, except as otherwise provided by Rule 165: 10-3-1. Rule 165: 10-3-4 (c) (7) (e) - The Operator shall give 24 Hours notice by telephone to the appropriate District Office of the Conservation Division as to when Surface Casing will be run.

EXHIBIT: A (1 of 2)
SHEET: 8.5x14
SHL: 34-15N-14W
BHL-2: 10-14N-14W

Continental RESOURCES

WELL PAD ID:
035D988E-8789-A526-5647-B0B4A567EA2C

SH-2-ID: SBDFG0J8A0

COVER SHEET

CONTINENTAL RESOURCES, INC.

P.O. BOX 26900 OKLAHOMA CITY, OK 73126 * (T) 1-800-256-8955 (F) 405-234-9253

Section 34 Township 15N Range 14W I.M. SH-2: KO KIPP 2-34-3-10XHM

County CUSTER State OK

Operator CONTINENTAL RESOURCES, INC.

NAD-83

POINT	WELL NAME	NORTHING	EASTING	LATITUDE LONGITUDE	LATITUDE LONGITUDE		EXISTING ELEVATION	DESIGN ELEVATION
SH-2	KO KIPP 2-34-3-10XHM	269858	1766098	35° 44' 21.76" -98° 40' 55.24"	35.739379 -98.682012	210' FNL / 990' FWL (NW/4 NE/4 NW/4 NW/4 SEC 34)	1690.54'	1690.87'
LP-2	LANDING POINT	269868	1765438	35° 44' 21.82" -98° 41' 03.25"	35.739395 -98.684236	210' FNL / 330' FWL (NW/4 SEC 34)	--	--
BHL-2	BOTTOM HOLE LOCATION	254347	1765269	35° 41' 48.31" -98° 41' 03.97"	35.696753 -98.684436	50' FSL / 330' FWL (SW/4 SEC 10)	--	--
X-1	KIPPENBERGER #1	266035	1769040	35° 43' 44.17" -98° 40' 19.23"	35.728935 -98.672009	34-15N-14W: | TD: 11848' | 1320' FSL / 1325' FEL	--	--
X-2	YODER #1	265402	1766393	35° 43' 37.72" -98° 40' 51.29"	35.727145 -98.680913	34-15N-14W: | TD: 10570' | 660' FSL / 1320' FWL	--	--
X-3	PICKENS QUARTER #1-34-27XH	265015	1765292	35° 43' 33.81" -98° 41' 04.61"	35.726059 -98.684613	34-15N-14W: | TD: 21728' | 261' FSL / 222' FWL	--	--
X-4	WINGARD #2	260830	1768977	35° 42' 52.68" -98° 40' 19.56"	35.714633 -98.672100	3-14N-14W: | TD: 10496' | 1320' FSL / 1328' FEL	--	--
X-5	WINGARD #3	262504	1767008	35° 43' 09.10" -98° 40' 43.58"	35.719195 -98.678773	3-14N-14W: | TD: 10300' | 2232' FNL / 1980' FWL	--	--
X-6	WINGARD #4	263480	1768461	35° 43' 18.85" -98° 40' 26.04"	35.721904 -98.673901	3-14N-14W: | TD: 9910' | 1241' FNL / 1873' FEL	--	--
X-7	KO KIPP #1-3-10XH	264499	1766714	35° 43' 28.81" -98° 40' 47.32"	35.724670 -98.679812	3-14N-14W: | TD: 24747' | 240' FNL / 1650' FWL	--	--
X-8	BOYD MILLER #2	255617	1768923	35° 42' 01.13" -98° 40' 19.78"	35.700313 -98.672161	4-14N-14W: | TD: 10648' | 1320' FSL / 1332' FEL	--	--
X-9	BOYD MILLER #4	255617	1766271	35° 42' 00.94" -98° 40' 51.93"	35.700261 -98.681091	4-14N-14W: | TD: 10100' | 1320' FSL / 1320' FWL	--	--
X-10	BOYD MILLER #3	258215	1768948	35° 42' 26.82" -98° 40' 19.69"	35.707450 -98.672137	4-14N-14W: | TD: 10712' | 1294' FNL / 1332' FEL	--	--
X-11	BOYD MILLER #1	258257	1766296	35° 42' 27.05" -98° 40' 51.85"	35.707514 -98.681071	4-14N-14W: | TD: 10785' | 1301' FNL / 1320' FWL	--	--
X-12	BOYD-MILLER #5-10	254957	1767445	35° 41' 54.50" -98° 40' 37.64"	35.698471 -98.677123	4-14N-14W: | TD: 10859' | 660' FSL / 2500' FWL	--	--

NAD-27

POINT	WELL NAME	NORTHING	EASTING	LATITUDE LONGITUDE	LATITUDE LONGITUDE		EXISTING ELEVATION	DESIGN ELEVATION
SH-2	KO KIPP 2-34-3-10XHM	269832	1797700	35° 44' 21.59" -98° 40' 53.95"	35.739330 -98.681653	210' FNL / 990' FWL (NW/4 NE/4 NW/4 NW/4 SEC 34)	1690.54'	1690.87'
LP-2	LANDING POINT	269843	1797040	35° 44' 21.65" -98° 41' 01.96"	35.739346 -98.683877	210' FNL / 330' FWL (NW/4 SEC 34)	--	--
BHL-2	BOTTOM HOLE LOCATION	254321	1796871	35° 41' 48.13" -98° 41' 02.68"	35.696704 -98.684078	50' FSL / 330' FWL (SW/4 SEC 10)	--	--
X-1	KIPPENBERGER #1	266010	1800642	35° 43' 43.99" -98° 40' 17.94"	35.728887 -98.671651	34-15N-14W: | TD: 11848' | 1320' FSL / 1325' FEL	--	--
X-2	YODER #1	265377	1797995	35° 43' 37.55" -98° 40' 50.00"	35.727097 -98.680554	34-15N-14W: | TD: 10570' | 660' FSL / 1320' FWL	--	--
X-3	PICKENS QUARTER #1-34-27XH	264989	1796893	35° 43' 33.64" -98° 41' 03.32"	35.726010 -98.684255	34-15N-14W: | TD: 21728' | 261' FSL / 222' FWL	--	--
X-4	WINGARD #2	260804	1800579	35° 42' 52.50" -98° 40' 18.27"	35.714584 -98.671742	3-14N-14W: | TD: 10496' | 1320' FSL / 1328' FEL	--	--
X-5	WINGARD #3	262478	1798609	35° 43' 08.92" -98° 40' 42.29"	35.719146 -98.678415	3-14N-14W: | TD: 10300' | 2232' FNL / 1980' FWL	--	--
X-6	WINGARD #4	263455	1800062	35° 43' 18.68" -98° 40' 24.75"	35.721855 -98.673543	3-14N-14W: | TD: 9910' | 1241' FNL / 1873' FEL	--	--
X-7	KO KIPP #1-3-10XH	264474	1798315	35° 43' 28.64" -98° 40' 46.03"	35.724621 -98.679453	3-14N-14W: | TD: 24747' | 240' FNL / 1650' FWL	--	--
X-8	BOYD MILLER #2	255592	1800524	35° 42' 00.95" -98° 40' 18.49"	35.700264 -98.671804	4-14N-14W: | TD: 10648' | 1320' FSL / 1332' FEL	--	--
X-9	BOYD MILLER #4	255591	1797873	35° 42' 00.76" -98° 40' 50.64"	35.700212 -98.680734	4-14N-14W: | TD: 10100' | 1320' FSL / 1320' FWL	--	--
X-10	BOYD MILLER #3	258190	1800549	35° 42' 26.64" -98° 40' 18.41"	35.707401 -98.671780	4-14N-14W: | TD: 10712' | 1294' FNL / 1332' FEL	--	--
X-11	BOYD MILLER #1	258231	1797897	35° 42' 26.87" -98° 40' 50.57"	35.707465 -98.680713	4-14N-14W: | TD: 10785' | 1301' FNL / 1320' FWL	--	--
X-12	BOYD-MILLER #5-10	254932	1799046	35° 41' 54.32" -98° 40' 36.36"	35.698422 -98.676765	4-14N-14W: | TD: 10859' | 660' FSL / 2500' FWL	--	--

REVISIONS

No.	DATE	STAKED	BY	DESCRIPTION	COMMENTS
00	04-27-22	**-**-22	HDG	ISSUED FOR APPROVAL	--

Certificate of Authorization No. 7318

PSLS

Prepared By:
PSLS
14612 Bogert Parkway
Oklahoma City, OK 73134

EXHIBIT: A (2 of 2)
SHEET: 8.5x14
SHL: 34–15N–14W
BHL-2: 10–14N–14W

PETRO LAND SERVICES SOUTH, LLC


14612 BOGERT PARKWAY, OKLA. CITY, OKLA. 73134 * OFFICE (405) 212-3108
Certificate of Authorization No. 7318

CUSTER County Oklahoma
210' FNL–990' FWL Section 34 Township 15N Range 14W I.M.

Continental RESOURCES

CONTINENTAL RESOURCES,INC (OPERATOR)

WELL: KO KIPP 2–34–3–10XHM

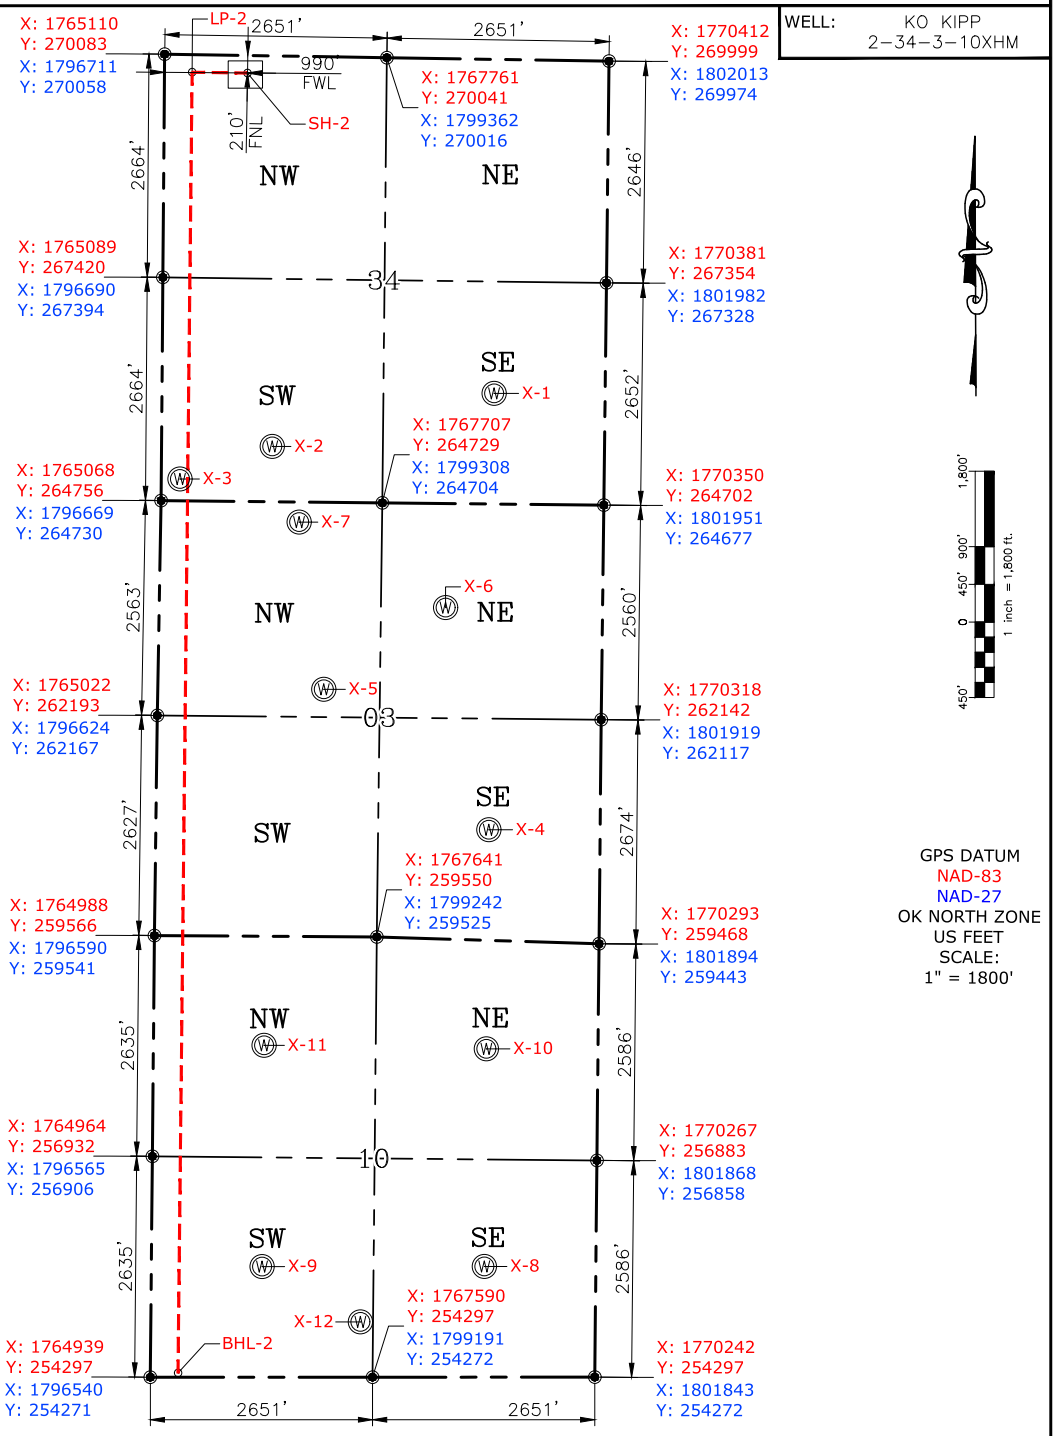

GPS DATUM
NAD-83
NAD-27
OK NORTH ZONE
US FEET
SCALE:
1" = 1800'

CURRENT REV.: 0
Date Drawn: 04–27–22

Please note that this location was staked on the ground under the supervision of a Licensed Professional Land Surveyor, but the accuracy of this survey is not guaranteed. Please contact PLS promptly if any inconsistency is determined. GPS data is observed from RTK-GPS. NOTE: X and Y data shown hereon for Section Corners may NOT have been surveyed on-the-ground, and further, does NOT represent a true Boundary Survey. Quarter Section distances may be assumed from a Government Survey Plat or assumed at a proportionate distance from opposing section corners, or occupation thereof, and may not have been measured on-the-ground, and further, does not represent a true Boundary Survey.

CERTIFICATE:

I, FRED A. SELENSKY, an Oklahoma Licensed Land Surveyor and an authorized agent of Petro Land Services South, LLC, do hereby certify to the information shown herein.

LICENSED PROFESSIONAL LAND SURVEYOR
Fred A. Selensky
1860
OKLAHOMA

4-27-22
Oklahoma PLS No.1860 DATE


EXHIBIT: B
SHEET: 8.5x11
SHL: 34–15N–14W
BHL-2: 10–14N–14W

PETRO LAND SERVICES SOUTH, LLC

14612 BOGERT PARKWAY, OKLA. CITY, OKLA. 73134 * OFFICE (405) 212-3108
Certificate of Authorization No. 7318

CUSTER County Oklahoma
210' FNL–990' FWL Section 34 Township 15N Range 14W I.M.

CONTINENTAL RESOURCES,INC (OPERATOR)

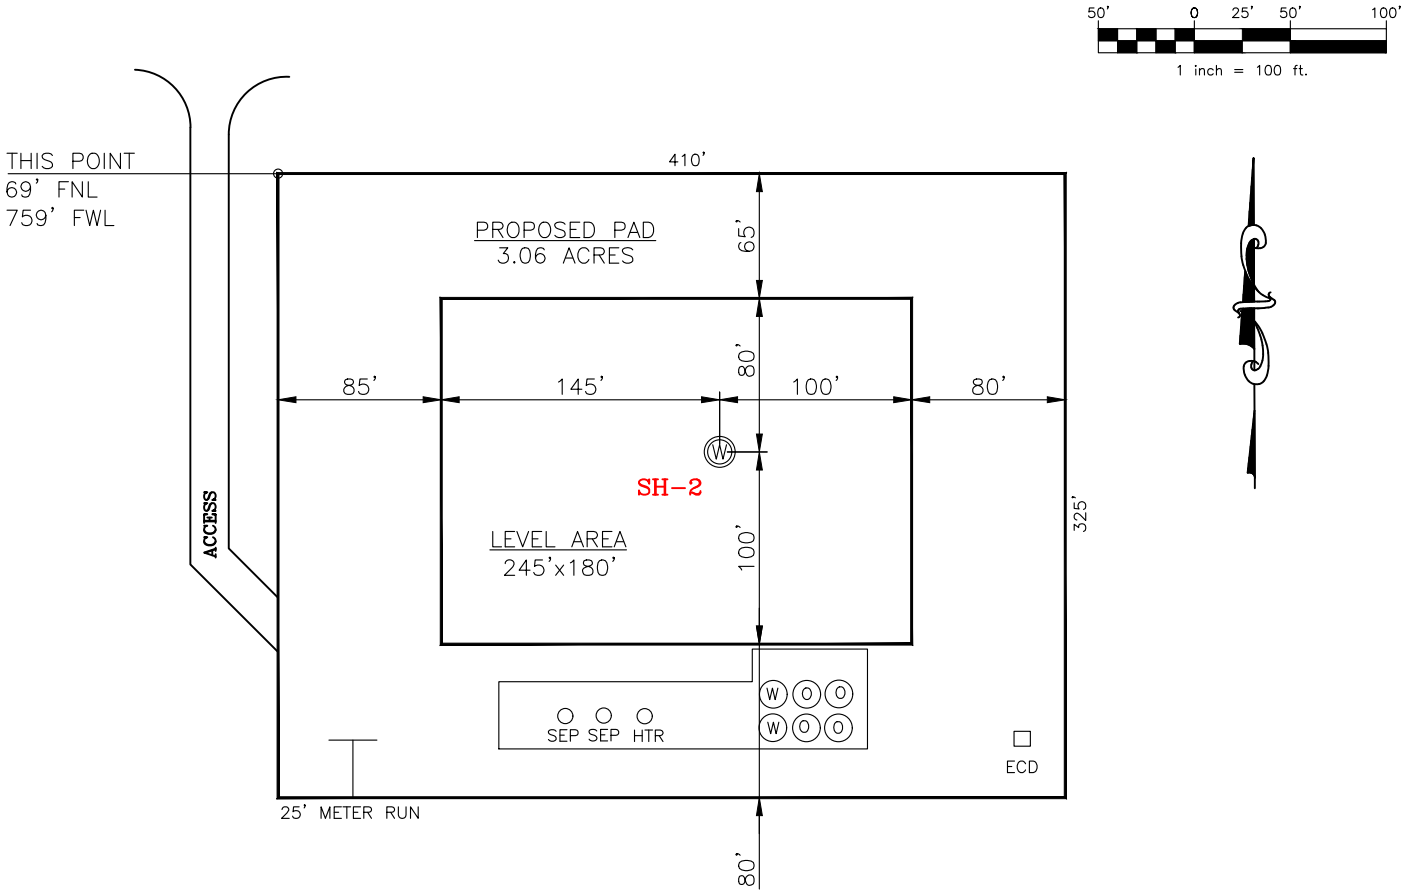

CURRENT REV.: 0

SH-2: KO KIPP 2-34-3-10XHM

DATUM: NAD–83
NORTHING: 269858
EASTING: 1766098
LAT: N35°44'21.76"
LONG: W98°40'55.24"
LAT: 35.739379°
LONG: –98.682012°

STATE PLANE COORDINATES (US FEET): NORTH

This Information Was Gathered With a GPS Receiver With ±1 Foot Horiz./Vert. Accuracy

Operator: CONTINENTAL RESOURCES, INC.
Lease Name: --
Topography & Vegetation: Pasture
Good Drill Site? Yes Reference Stakes or Alternate Location Stakes Set: No
Best Accessibility to Location: From The North Line
Distance & Direction From Hwy. or Town: Leaving Thomas, head east for 3.23 miles & turn right on N–2420 Rd. Head south for 1.56 miles & turn left on E–0880 Rd. and head east for 0.08 miles to the proposed access road.

THE INFORMATION SHOWN HEREIN IS FOR CONSTRUCTION PURPOSES ONLY

LANDING POINT, BOTTOM HOLE AND DRILL PATH INFORMATION PROVIDED BY OPERATOR LISTED, NOT SURVEYED.

Well SH-2: KO KIPP 2–34–3–10XHM

Certificate of Authorization No. 7318


Prepared By:
PSLS
14612 Bogert Parkway
Oklahoma City, OK 73134

EXHIBIT: C
SHEET: 8.5x11
SHL: 34–15N–14W
BHL-2: 10–14N–14W

Continental RESOURCES

4,000' 0 4,000' 8,000'
1 Inch = 8,000Ft.

VICINITY MAP

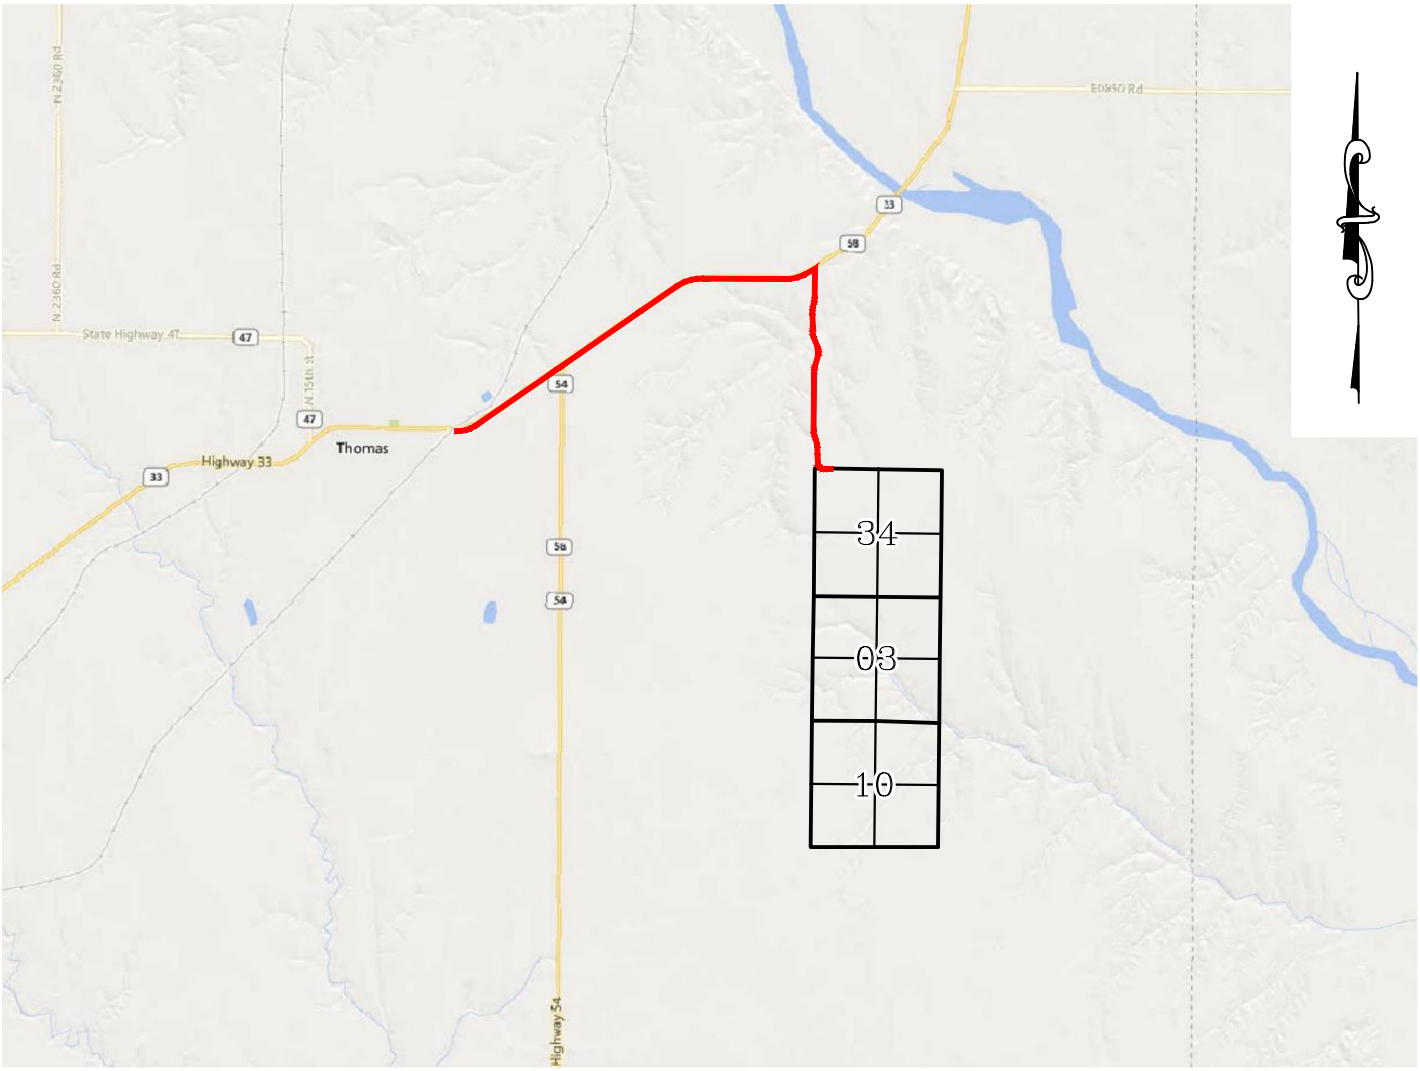

LEAVING THOMAS, HEAD EAST FOR 3.23 MILES & TURN RIGHT ON N-2420 RD. HEAD SOUTH FOR 1.56 MILES & TURN LEFT ON E-0880 RD. AND HEAD EAST FOR 0.08 MILES TO THE PROPOSED ACCESS ROAD.

CONTINENTAL RESOURCES, INC.

P.O. BOX 26900 OKLAHOMA CITY, OK 73126 * (T) 1-800-256-8955 (F) 405-234-9253

PSLS

Prepared By:
Petro Land Services South
14612 Bogert Parkway
Oklahoma City, OK 73134

Certificate of Authorization No. 7318

Section 34 Township 15N Range 14W I.M. Well SH-2: KO KIPP 2–34–3–10XHM

County CUSTER State OK

Operator CONTINENTAL RESOURCES, INC.

CURRENT REV.: 0

EXHIBIT: D
SHEET: 8.5x11
SHL: 34–15N–14W
BHL-2: 10–14N–14W

Continental RESOURCES

Well SH-2: KO KIPP 2–34–3–10XHM

FACING NORTH

(NO IMAGES AVAILABLE)

FACING SOUTH

(NO IMAGES AVAILABLE)

CURRENT REV.: 0

Prepared By:

PSLS
14612 Bogert Parkway,
Oklahoma City, OK 73134

TERRAIN

DRAWN BY:	HDG	SCALE:	N.T.S.
CHECKED BY:	MJL	JOB No.:	––
APPROVED BY:	––	DWG. NO.:	TERRAIN–1
DATE ISSUED:	04–27–22	SHEET:	1 OF 2

EXHIBIT: E
SHEET: 8.5x11
SHL: 34–15N–14W
BHL-2: 10–14N–14W

Continental RESOURCES

Well SH-2: KO KIPP 2–34–3–10XHM

FACING EAST

(NO IMAGES AVAILABLE)

FACING WEST

(NO IMAGES AVAILABLE)

CURRENT REV.: 0


Prepared By: PSLS PSLS 14612 Bogert Parkway, Oklahoma City, OK 73134	TERRAIN	DRAWN BY:	HDG	SCALE:	N.T.S.
		CHECKED BY:	MJL	JOB No.:	––
		APPROVED BY:	––	DWG. NO.:	TERRAIN–2
		DATE ISSUED:	04–27–22	SHEET:	2 OF 2

EXHIBIT: F
SHEET: 8.5x11
SHL: 34–15N–14W
BHL-2: 10–14N–14W

Continental RESOURCES

Well SH-2: KO KIPP 2–34–3–10XHM

PROPOSED ACCESS ROAD = 309' | 18.73 RODS (TOTAL)

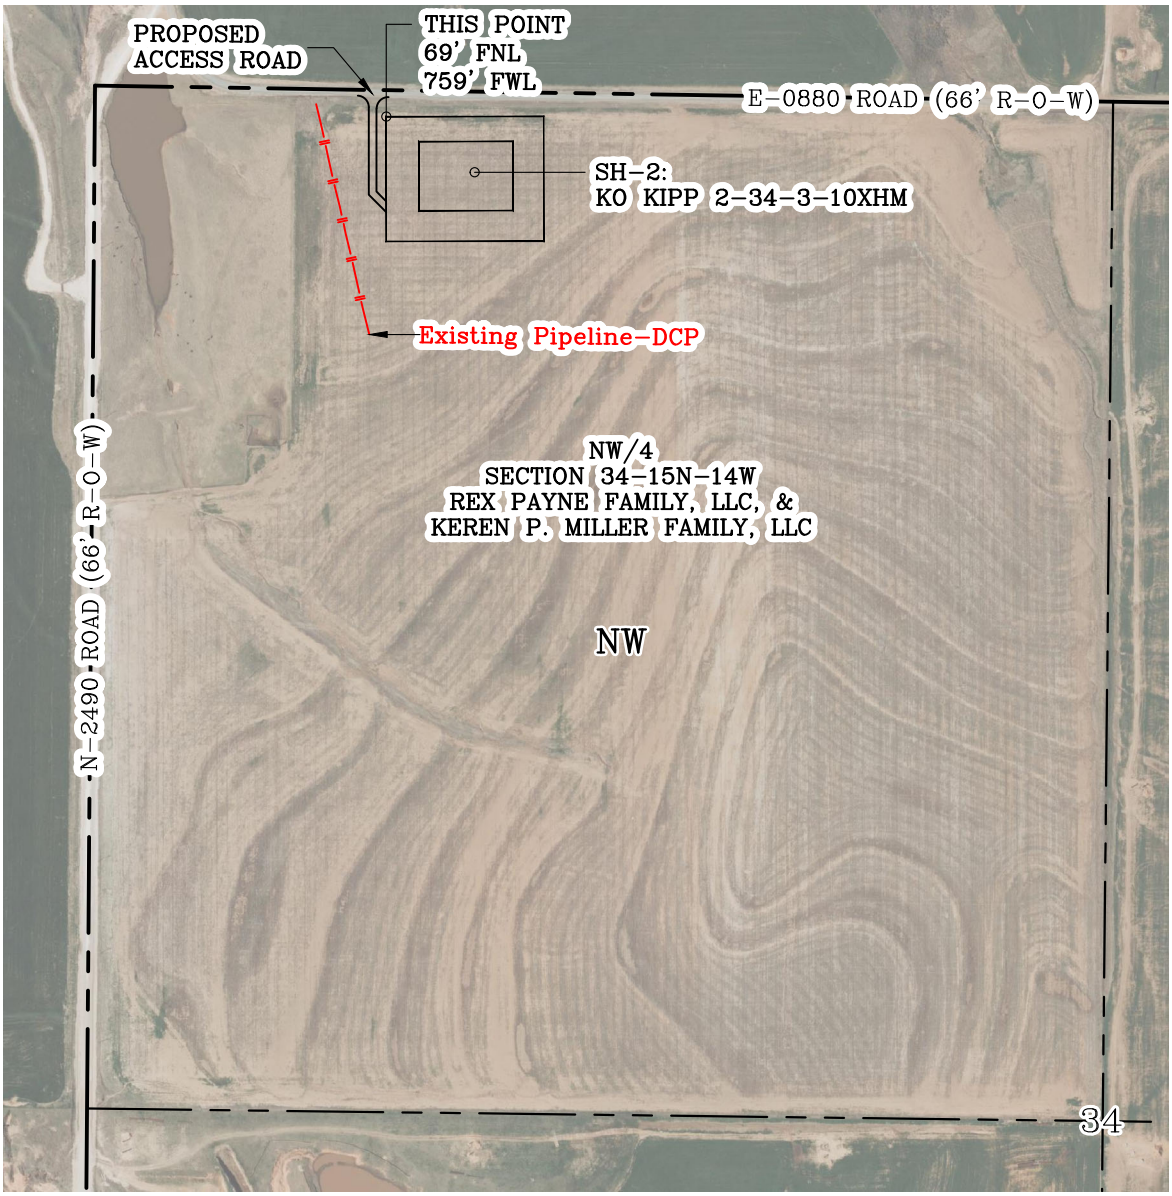

GPS DATUM - NAD83, OK NORTH ZONE
US FEET SCALE: 1" = 500'

Section 34 Township 15N Range 14W I.M.

County CUSTER State OK

Operator CONTINENTAL RESOURCES, INC.

250' 0 125' 250' 500'
1 inch = 500 ft.


CURRENT REV.: 0

Prepared By:
PSLS
PSLS
14612 Bogert Parkway,
Oklahoma City, OK 73134

AERIAL PLAT

DRAWN BY:	HDG	SCALE:	1" = 500'
CHECKED BY:	MJL	JOB No.:	--
APPROVED BY:	--	DWG. NO.:	AERIAL–1
DATE ISSUED:	04–27–22	SHEET:	1 OF 4

EXHIBIT: G
SHEET: 8.5x11
SHL: 34–15N–14W
BHL-2: 10–14N–14W

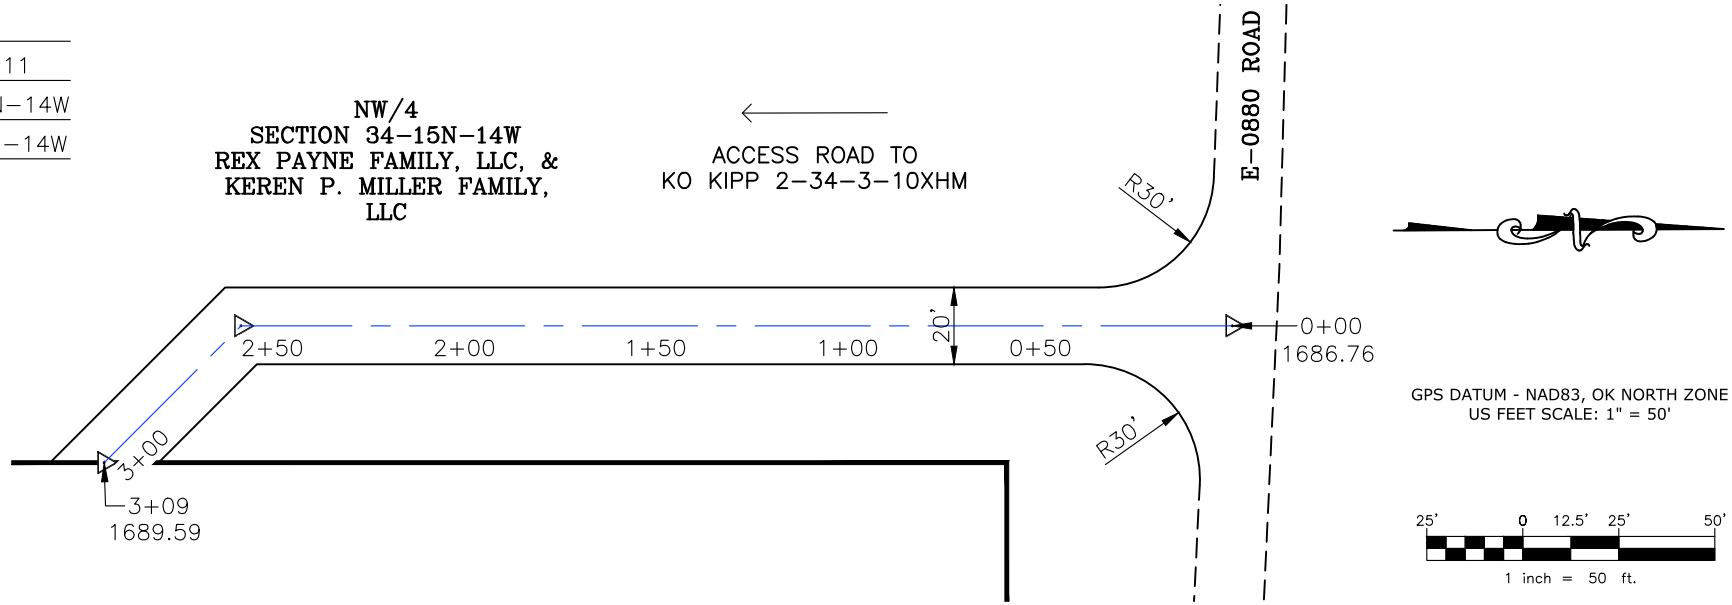


* THIS PROPOSED LEASE ROAD PLAT DOES NOT REPRESENT A TRUE BOUNDARY SURVEY.

* THE FOOTAGES AND TIES SHOWN HEREON ARE FROM LINES OF OCCUPATION AND MAY NOT BE FROM ACTUAL PROPERTY CORNERS.

Well SH-2: KO KIPP 2–34–3–10XHM

PROPOSED ACCESS ROAD = 309' | 18.73 RODS (TOTAL)

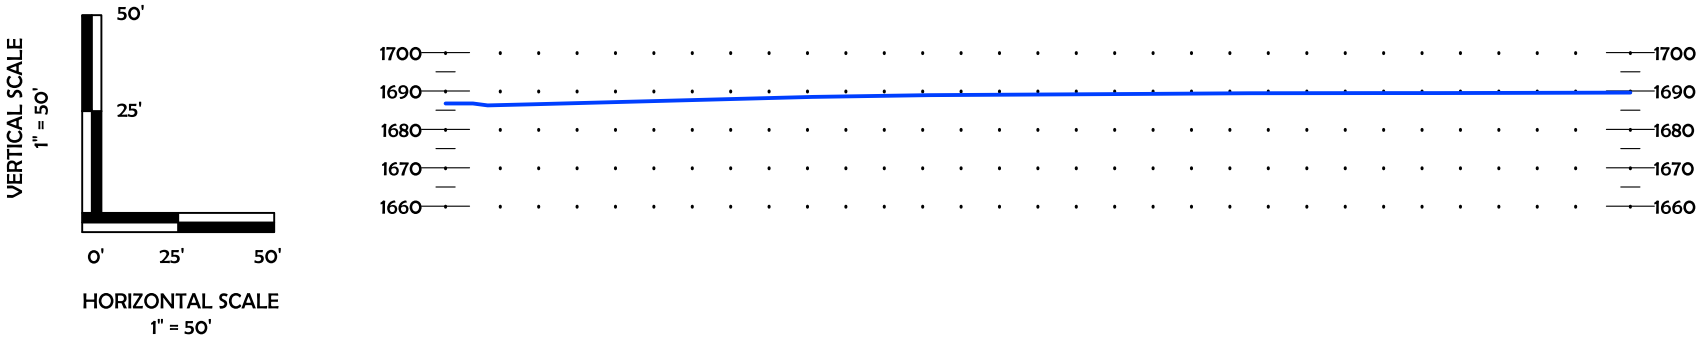

CURRENT REV.: 0

Prepared By:
PSLS
14612 Bogert Parkway
Oklahoma City, OK 73134

Continental RESOURCES
P.O Box 26900
Oklahoma City
Oklahoma, 73126
(T) 1–800–256–8955
(F) 405–234–9253


LEASE ROAD PLAN & PROFILE

DRAWN BY:	HDG	SCALE:	AS NOTED
CHECKED BY:	MJL	JOB No.:	––
APPROVED BY:	––	DWG. NO.:	P&P
DATE ISSUED:	04–27–22	SHEET:	2 OF 4

EXHIBIT: H
SHEET: 8.5x11
SHL: 34–15N–14W
BHL-2: 10–14N–14W

Continental RESOURCES

Well SH-2: KO KIPP 2–34–3–10XHM

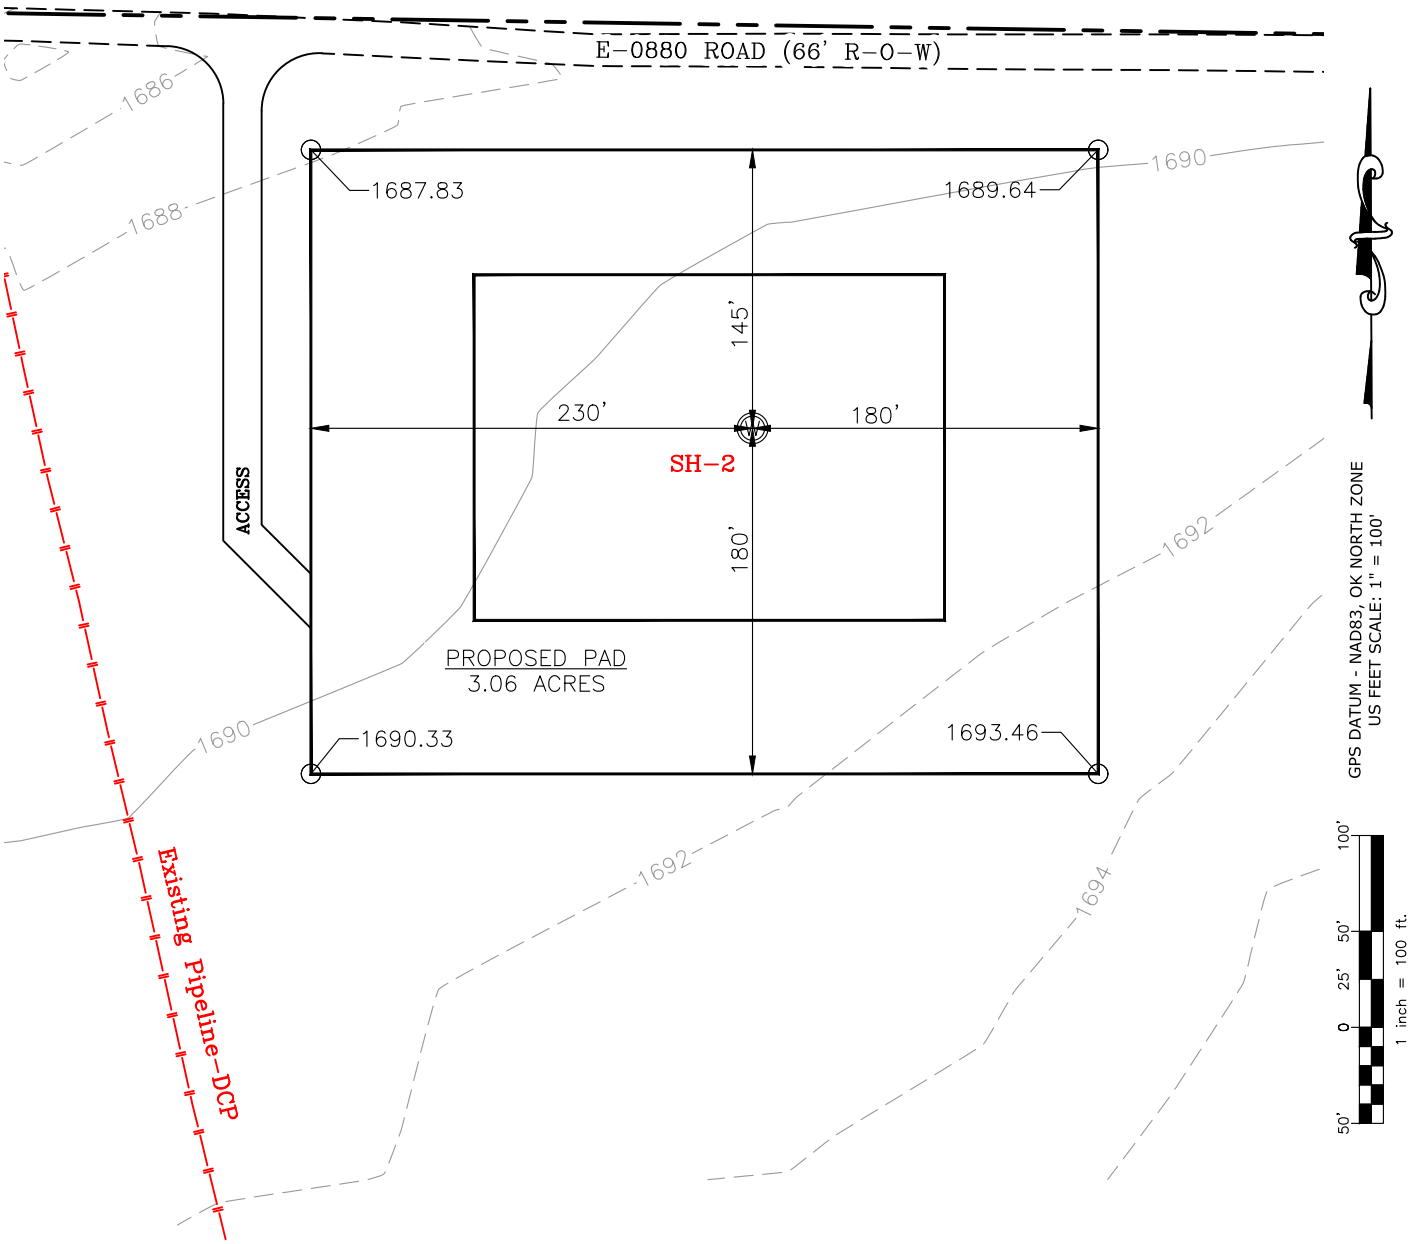

CURRENT REV.: 0

Prepared By:
PSLS
PSLS
14612 Bogert Parkway,
Oklahoma City, OK 73134

EXISTING GRADING PLAN


DRAWN BY:	HDG	SCALE:	1" = 100'
CHECKED BY:	MJL	JOB No.:	--
APPROVED BY:	--	DWG. NO.:	EX–GR.
DATE ISSUED:	04–27–22	SHEET:	3 OF 4

EXHIBIT: I
SHEET: 8.5x11
SHL: 34–15N–14W
BHL-2: 10–14N–14W

Continental RESOURCES

Well SH-2: KO KIPP 2–34–3–10XHM

TOTAL PROPOSED DISTURBED AREA: 3.74 ACRES

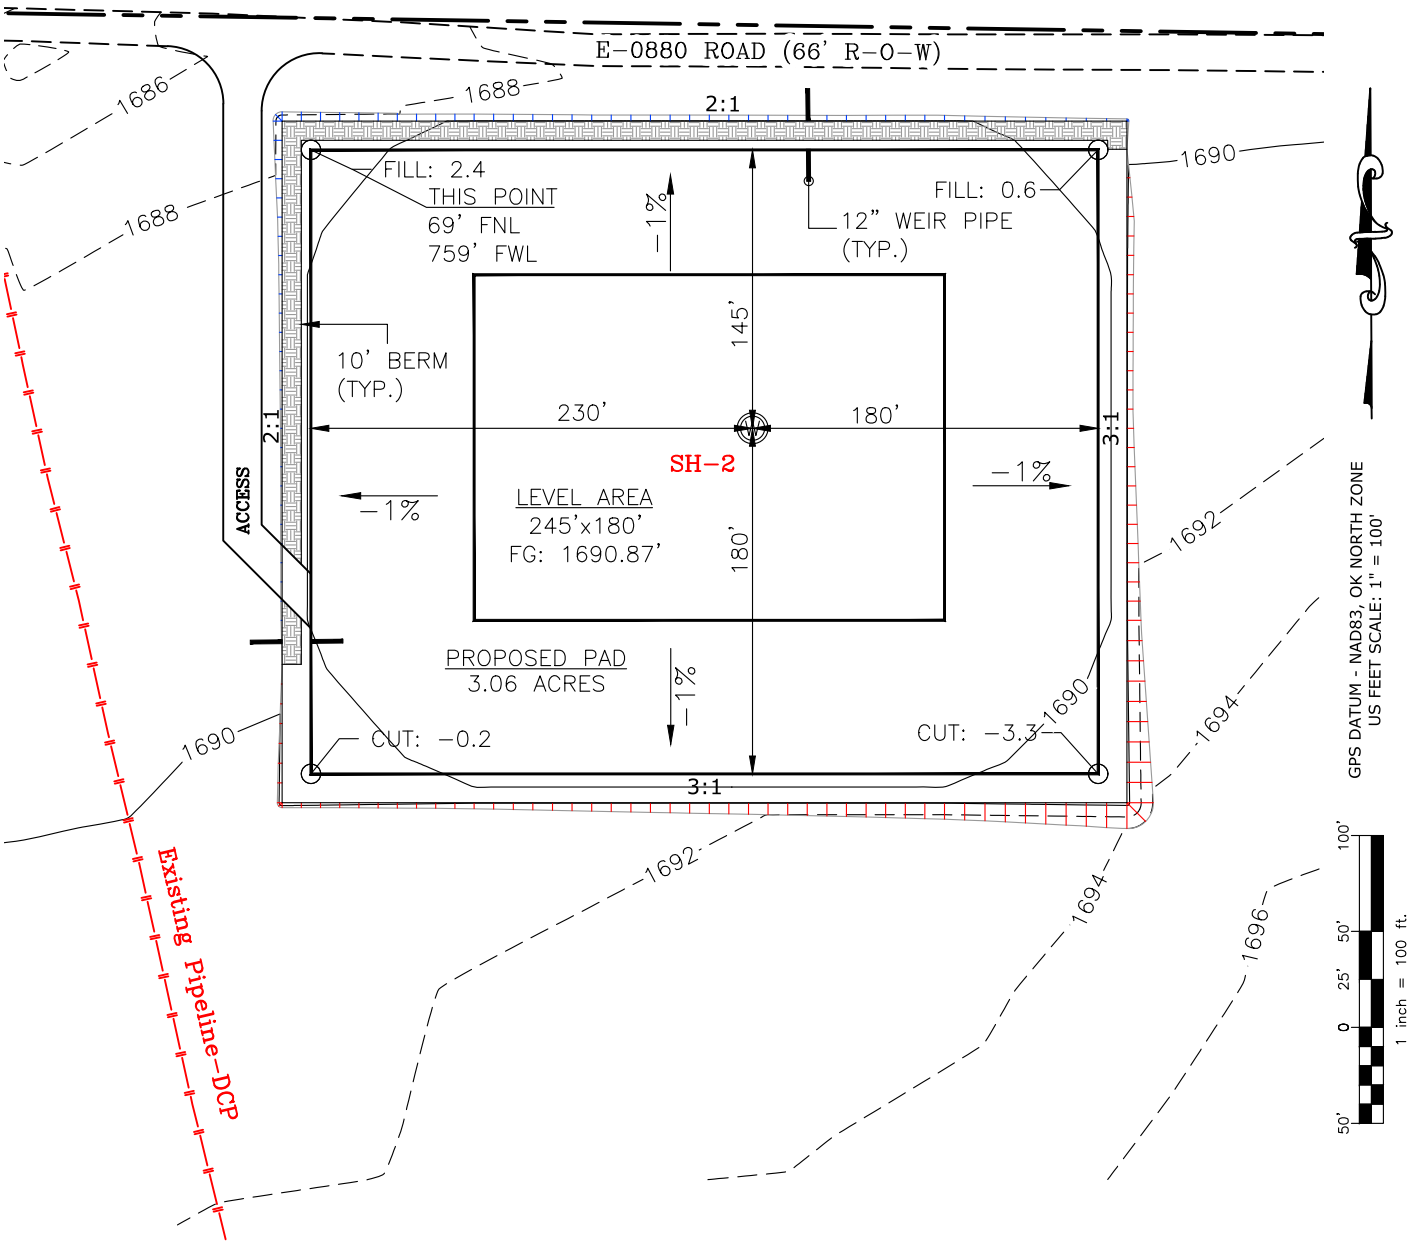

CUT VOLUME	1567.81 CU. YD.	6" OF STRIPPED TOP SOIL:	3,017.54 CU. YD.
FILL VOLUME	1567.97 CU. YD.	BERM LENGTH:	689' (461.63 CU. YD.)

(CUT/FILL VOLUMES DO NOT INCLUDE 6" OF STRIPPED TOP SOIL)

CURRENT REV.: 0

Prepared By:
PSLS
14612 Bogert Parkway,
Oklahoma City, OK 73134

PROPOSED GRADING PLAN

DRAWN BY:	HDG	SCALE:	1" = 100'
CHECKED BY:	MJL	JOB No.:	––
APPROVED BY:	––	DWG. NO.:	PRO–GR.
DATE ISSUED:	04–27–22	SHEET:	4 OF 4

EXHIBIT "A"

TABLE OF QUANTITIES


DISTURBED AREA = 3.74 ACRES
ACCESS ROAD = ±309'

LOCATED ON THE LANDS OF:

REX PAYNE FAMILY, LLC, &
KEREN P. MILLER FAMILY, LLC

NW/4 SEC 34-15N-14W
CUSTER COUNTY, OKLAHOMA

Continental RESOURCES

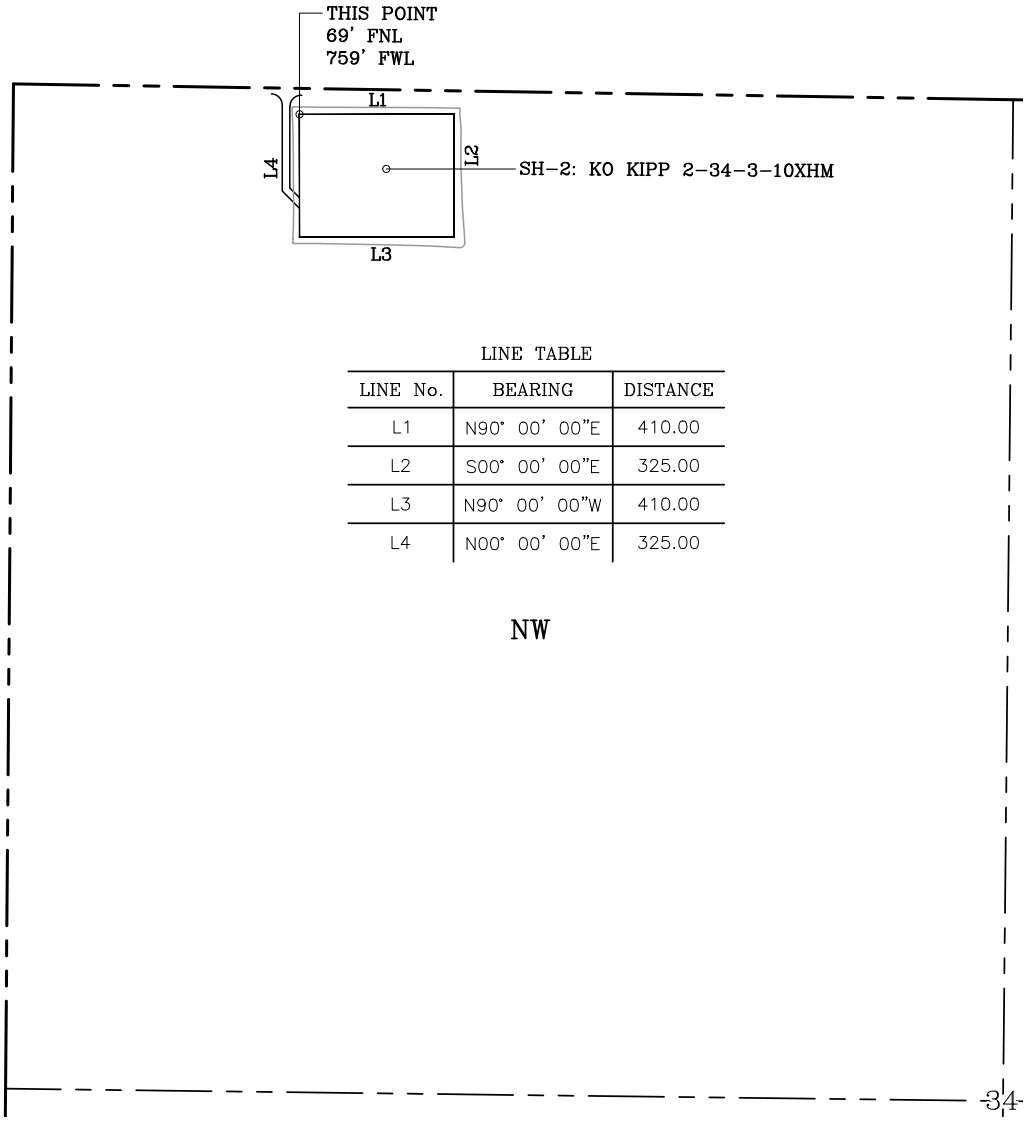

LINE TABLE

LINE No.	BEARING	DISTANCE
L1	N90° 00' 00"E	410.00
L2	S00° 00' 00"E	325.00
L3	N90° 00' 00"W	410.00
L4	N00° 00' 00"E	325.00

GENERAL NOTES:

1. THIS IS NOT A BOUNDARY SURVEY.
2. THIS SURVEY DOES NOT GUARANTEE TITLE OR OWNERSHIP.

LEGEND

PROPOSED WELL PAD
PROPOSED DISTURBED AREA
SECTION LINE
QUARTER SECTION LINE

200' 0 100' 200' 400'
1 inch = 400 ft.

GPS DATUM -
NAD83, OK NORTH ZONE
US FEET SCALE: 1" = 400'

PREPARED BY:

PSLS
14612 BOGERT PARKWAY
Oklahoma City, OK 73134

Drawn By:	HDG	Date:	04-27-22
Checked By:	MJL	Scale:	1" = 400'
Sheet Size:	8.5x14	Sheet No.	1 of 1

REV.	Description	Date
0	ISSUED FOR APPROVAL	04-27-22